PRELIMINARY

This document shall not be used for regulatory approval, permit, or construction.
Released under the authority of Nicholas King Cade, TBAE license # 9301

TOTALS
TOTAL FACADE = 2,120 SF
STONE = 221 SF (10%)
BRICK = 1,095 SF (52%)
GLASS = 687 SF (32%)
EIFS TRIM = 117 SF (6%)

01 EAST ELEVATION - BUILDING 1
SCALE: 3/16" = 1'-0"

FINISH SCHEDULE		
SYMBOL	DESCRIPTION	LOCATION
BR1	BRICK MODULAR CONFEDERATE RUNNING BOND MANUF: ACME	FIELD BRICK
BR-2	BRICK MODULAR PARK AVE. RUNNING BOND MANUF: ACME	FIELD BRICK
BR-3	BRICK MODULAR CONFEDERATE SOLDIER/ ROW LOCK MANUF: ACME	BASE, SOLDIERS, DETAIL AREAS
ST	STONE COLOR: CAVE MANUF: SALADO QUARRY (SONOMA CAVE) OR ACME (PREMIUM CAVE CHOPPED)	ALL STONE LOCATIONS
P1	PAINTED - COLOR: SW 6082 COBBLE BROWN MANUF: SHERWIN WILLIAMS	EIFS LOCATIONS, TRIM, DOORS, METAL CANOPIES
P2	PAINTED EIFS - COLOR: SW 6867 FIREWORKS MANUF: SHERWIN WILLIAMS	EIFS AND CAP TRIM @ TENANT
SF1	STOREFRONT - COLOR: CLEAR ANOD. ALUMINUM MANUF: KAWNEER/TUBELITE/YKK OR SIM	STOREFRONT
SF2	STOREFRONT - COLOR: BLACK ANOD. ALUMINUM MANUF: KAWNEER/TUBELITE/YKK OR SIM	STOREFRONT @ TENANT
A1	AWNING COLOR: TAUPE MANUF: SUNBRELLA	FABRIC AWNINGS
A2	AWNING COLOR: BLACK MANUF:	TENANT AWNING

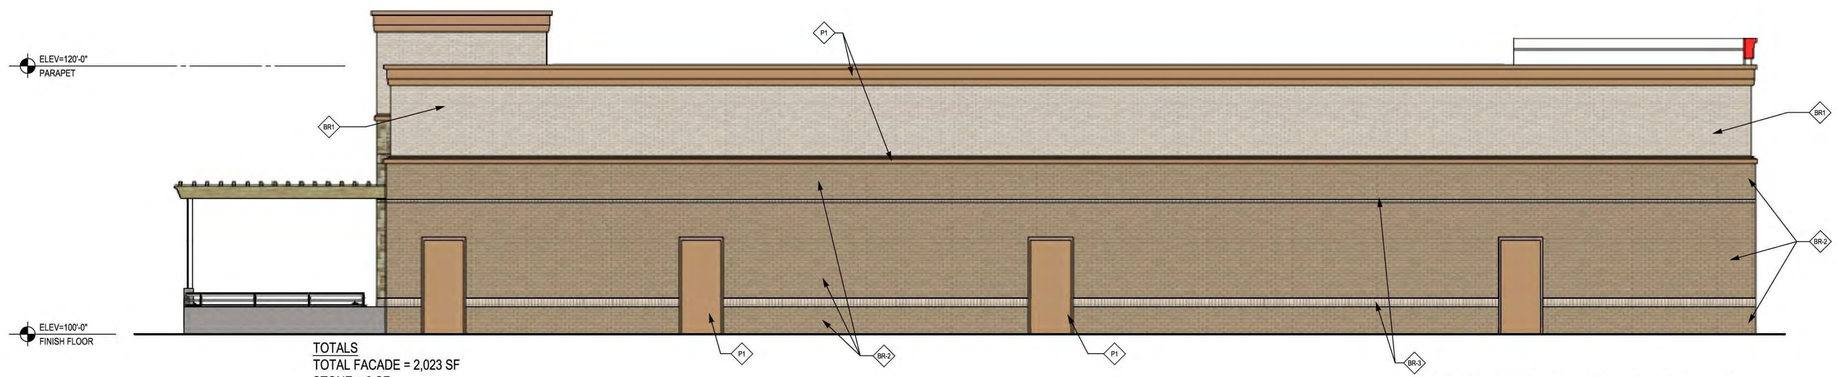

TOTALS
TOTAL FACADE = 2,023 SF
STONE = 0 SF
BRICK = 1,787 SF (88%)
DOORS = 84 SF (4%)
EIFS TRIM = 152 SF (8%)

02 WEST ELEVATION - BUILDING 1
SCALE: 3/16" = 1'-0"

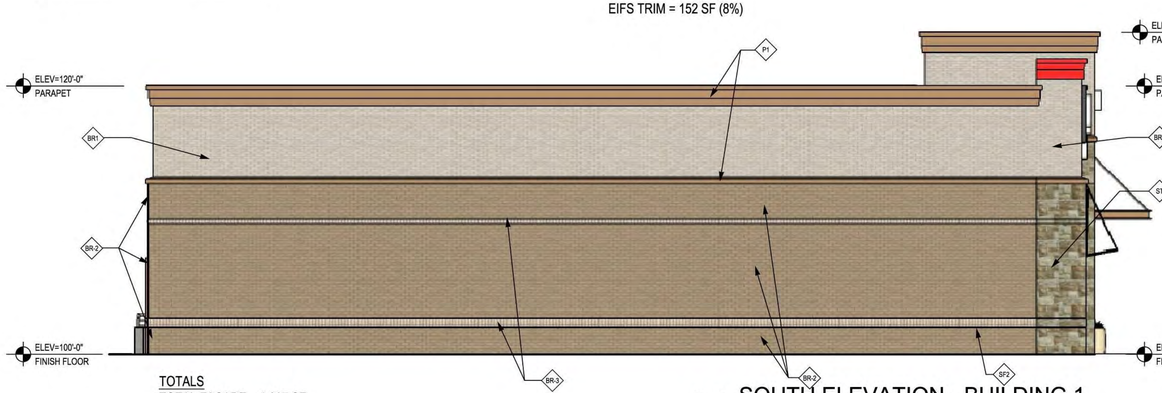

TOTALS
TOTAL FACADE = 1,397 SF
STONE = 46 SF (3%)
BRICK = 1,184 SF (85%)
GLASS = 63 SF (5%)
EIFS TRIM = 104 SF (7%)

04 SOUTH ELEVATION - BUILDING 1
SCALE: 3/16" = 1'-0"

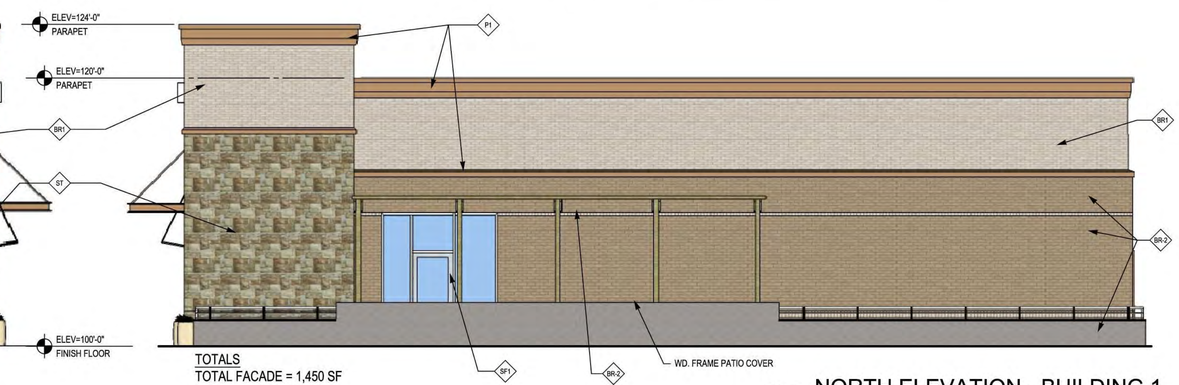

TOTALS
TOTAL FACADE = 1,450 SF
STONE = 200 SF (14%)
BRICK = 1,059 SF (74%)
GLASS = 86 SF (5%)
EIFS TRIM = 105 SF (7%)

03 NORTH ELEVATION - BUILDING 1
SCALE: 3/16" = 1'-0"

WAL-MART OUTLOTS 3 & 4 @ MURPHY RD & FM-544

MURPHY, TX

8 FEB. 2016

NCA | Partners
ARCHITECTURE

PRELIMINARY

This document shall not be used for regulatory approval, permit, or construction.
Released under the authority of Nicholas King Cade, TBAE license # 9301

TOTALS
TOTAL FACADE = 2,300 SF
STONE = 222 SF (10%)
BRICK = 1,226 SF (53%)
GLASS = 686 SF (30%)
EIFS TRIM = 166 SF (7%)

01 EAST ELEVATION - BUILDING 2
SCALE: 3/16" = 1'-0"

FINISH SCHEDULE		
SYMBOL	DESCRIPTION	LOCATION
BR1	BRICK MODULAR CONFEDERATE RUNNING BOND MANUF: ACME	FIELD BRICK
BR-2	BRICK MODULAR PARK AVE. RUNNING BOND MANUF: ACME	FIELD BRICK
BR-3	BRICK MODULAR CONFEDERATE SOLDIER/ ROW LOCK MANUF: ACME	BASE, SOLDIERS, DETAIL AREAS
ST	STONE COLOR: CAVE MANUF: SALADO QUARRY (SONOMA CAVE) OR ACME (PREMIUM CAVE CHOPPED)	ALL STONE LOCATIONS
P1	PAINTED - COLOR: SW 6082 COBBLE BROWN MANUF: SHERWIN WILLIAMS	EIFS LOCATIONS, TRIM, DOORS, METAL CANOPIES
P2	PAINTED EIFS - COLOR: SW 6867 FIREWORKS MANUF: SHERWIN WILLIAMS	EIFS AND CAP TRIM @ TENANT
SF1	STOREFRONT - COLOR: CLEAR ANOD. ALUMINUM MANUF: KAWNEER/TUBELITE/YKK OR SIM	STOREFRONT
SF2	STOREFRONT - COLOR: BLACK ANOD. ALUMINUM MANUF: KAWNEER/TUBELITE/YKK OR SIM	STOREFRONT @ TENANT
A1	AWNING COLOR: TAUPE MANUF: SUNBRELLA	FABRIC AWNINGS
A2	AWNING COLOR: BLACK MANUF:	TENANT AWNING

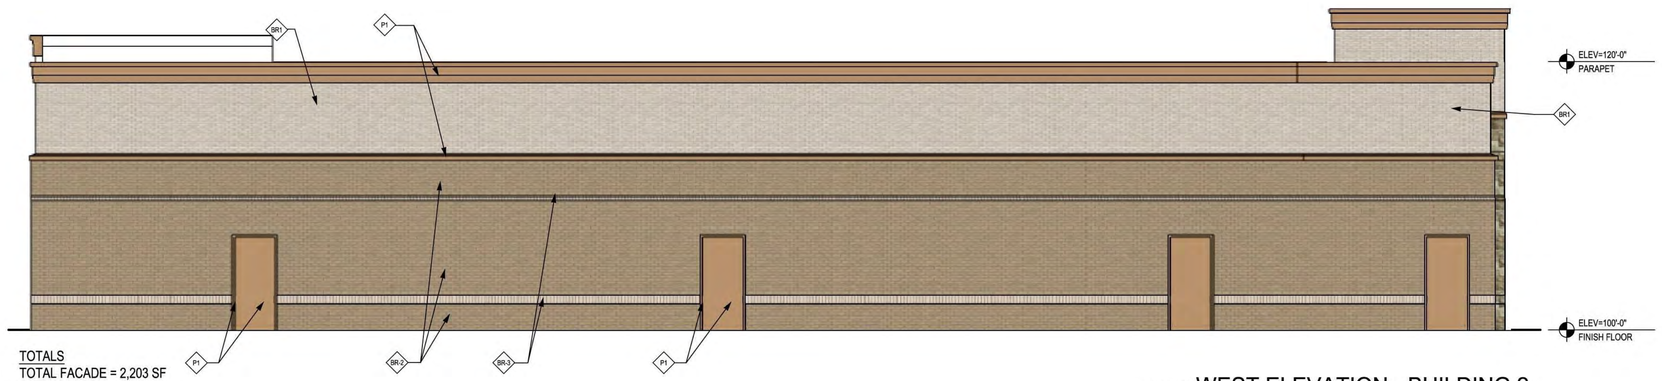

TOTALS
TOTAL FACADE = 2,203 SF
STONE = 0 SF
BRICK = 1,954 SF (89%)
DOORS = 84 SF (4%)
EIFS TRIM = 165 SF (7%)

02 WEST ELEVATION - BUILDING 2
SCALE: 3/16" = 1'-0"

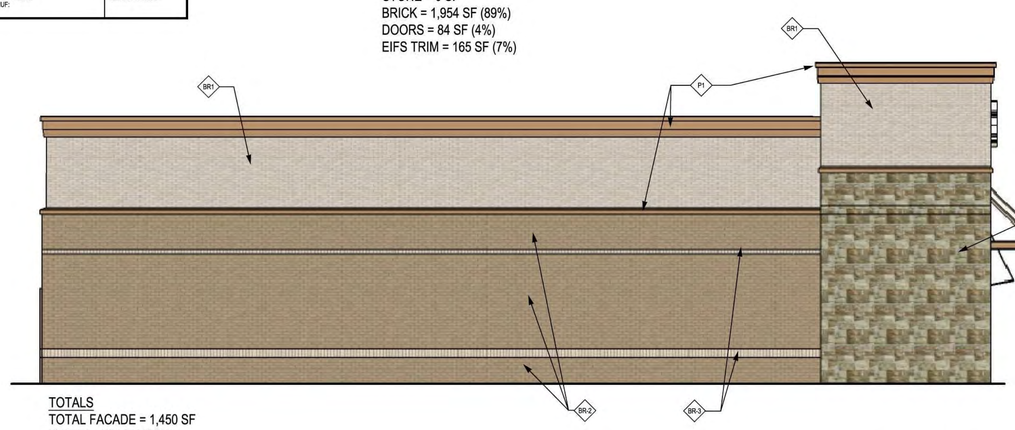

TOTALS
TOTAL FACADE = 1,450 SF
STONE = 200 SF (14%)
BRICK = 1,146 SF (79%)
GLASS = 0 SF
EIFS TRIM = 104 SF (7%)

03 NORTH ELEVATION - BUILDING 2
SCALE: 3/16" = 1'-0"

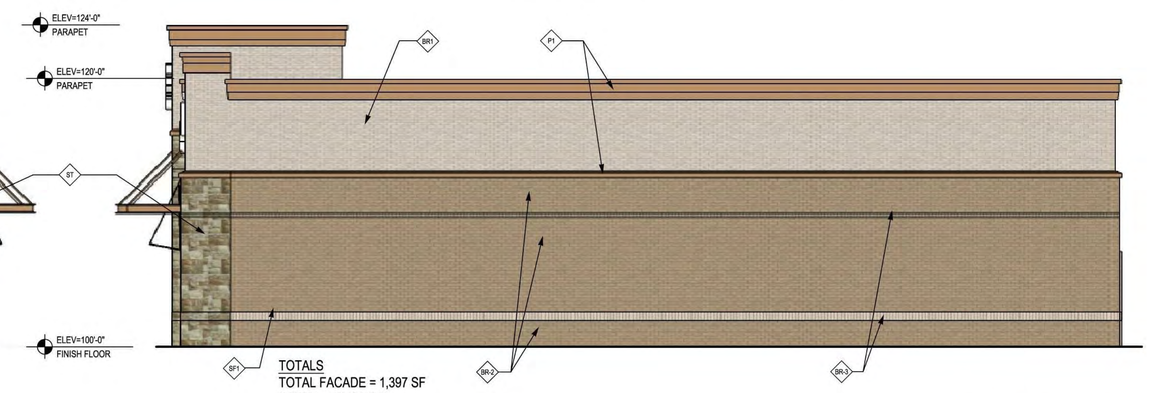

TOTALS
TOTAL FACADE = 1,397 SF
STONE = 46 SF (3%)
BRICK = 1,184 SF (85%)
GLASS = 63 SF (5%)
EIFS TRIM = 104 SF (7%)

03 SOUTH ELEVATION - BUILDING 2
SCALE: 3/16" = 1'-0"

WAL-MART OUTLOTS 3 & 4 @ MURPHY RD & FM-544

MURPHY, TX

8 FEB. 2016

NCA | Partners
ARCHITECTURE