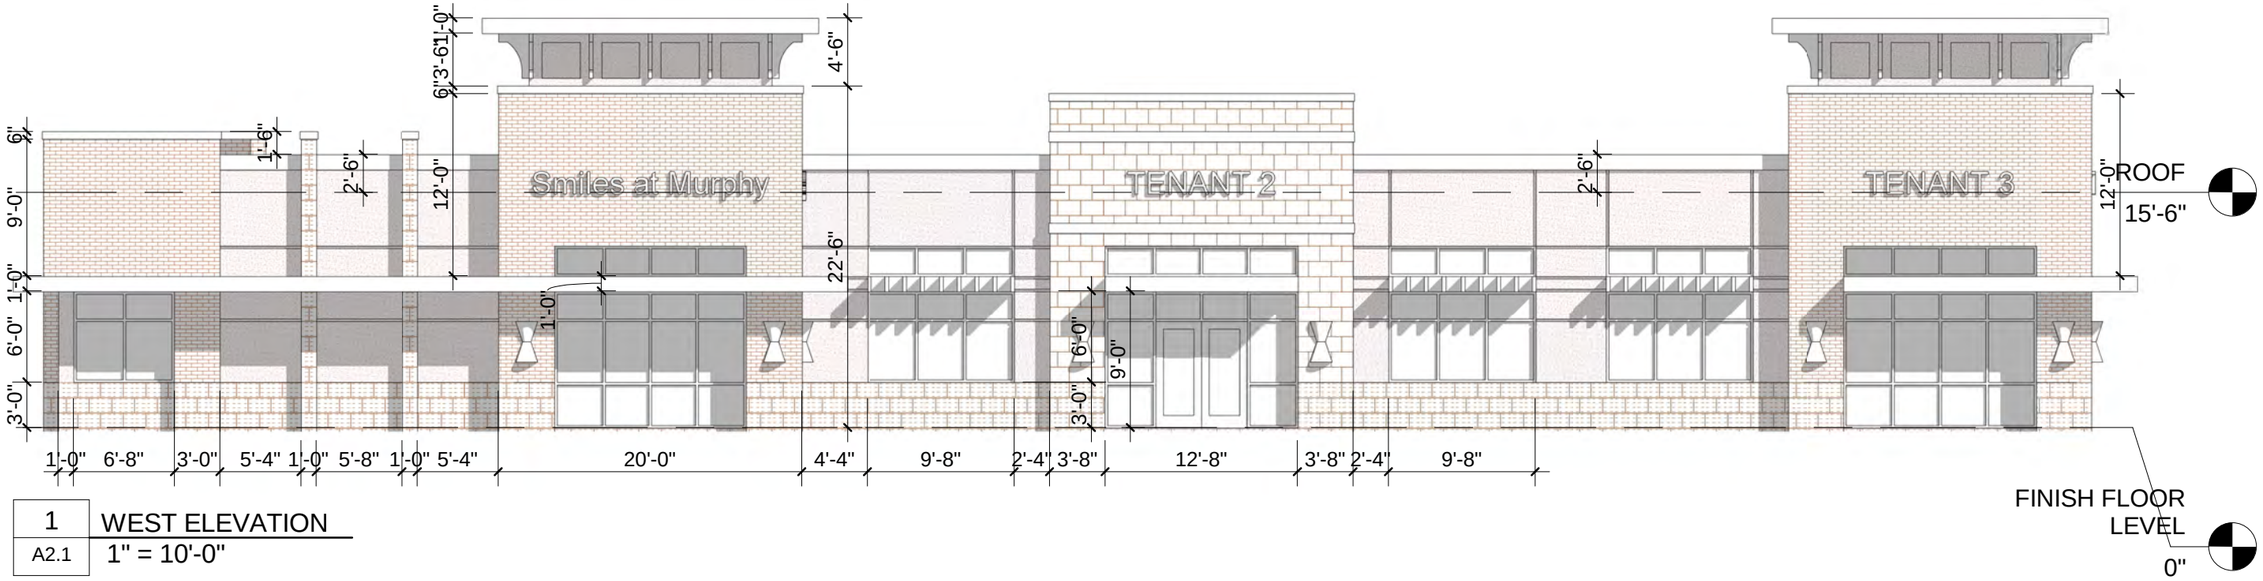

1 WEST ELEVATION
A2.1 1" = 10'-0"

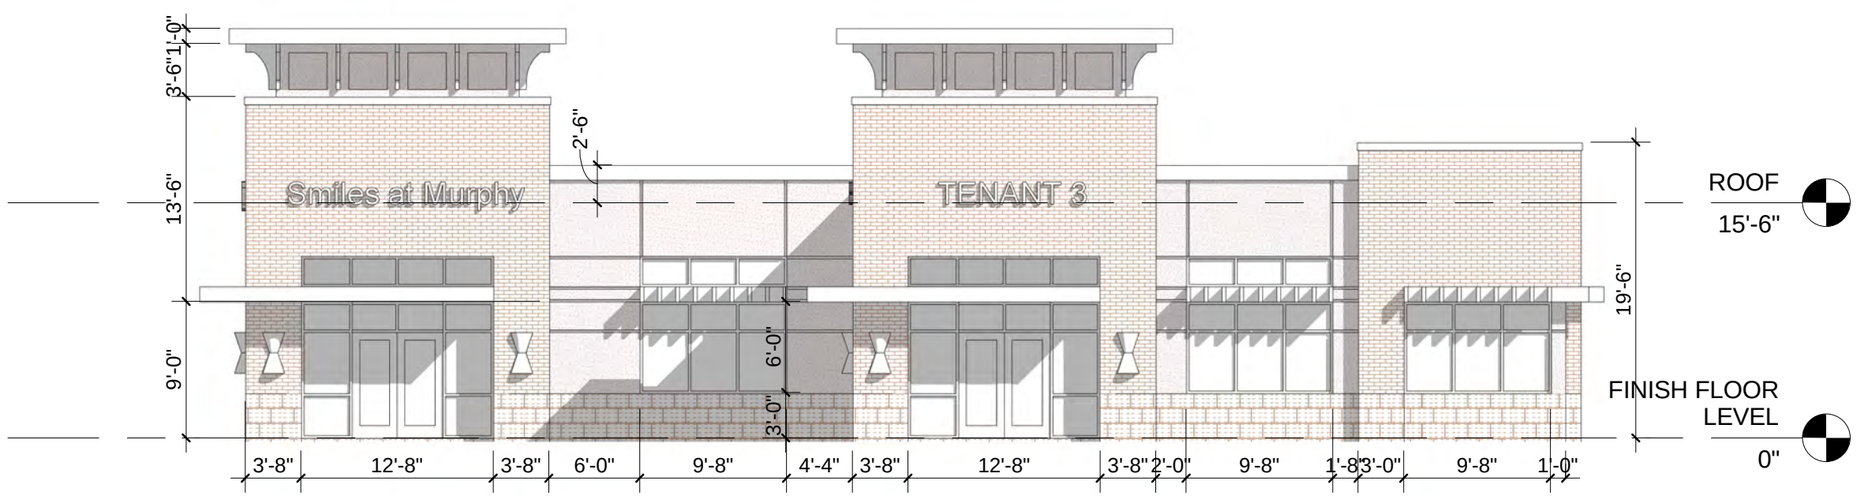

2 SOUTH ELEVATION
A2.1 1" = 10'-0"

A. L. Post, Inc.
11301 Decimal Drive
Louisville, KY 40299
tel. 502.266.5060

Date:	07-08-2016
Drawn by:	A.S.
Checked by:	L.P.

Smiles at Murphy

MURPHY, TX

A2.1

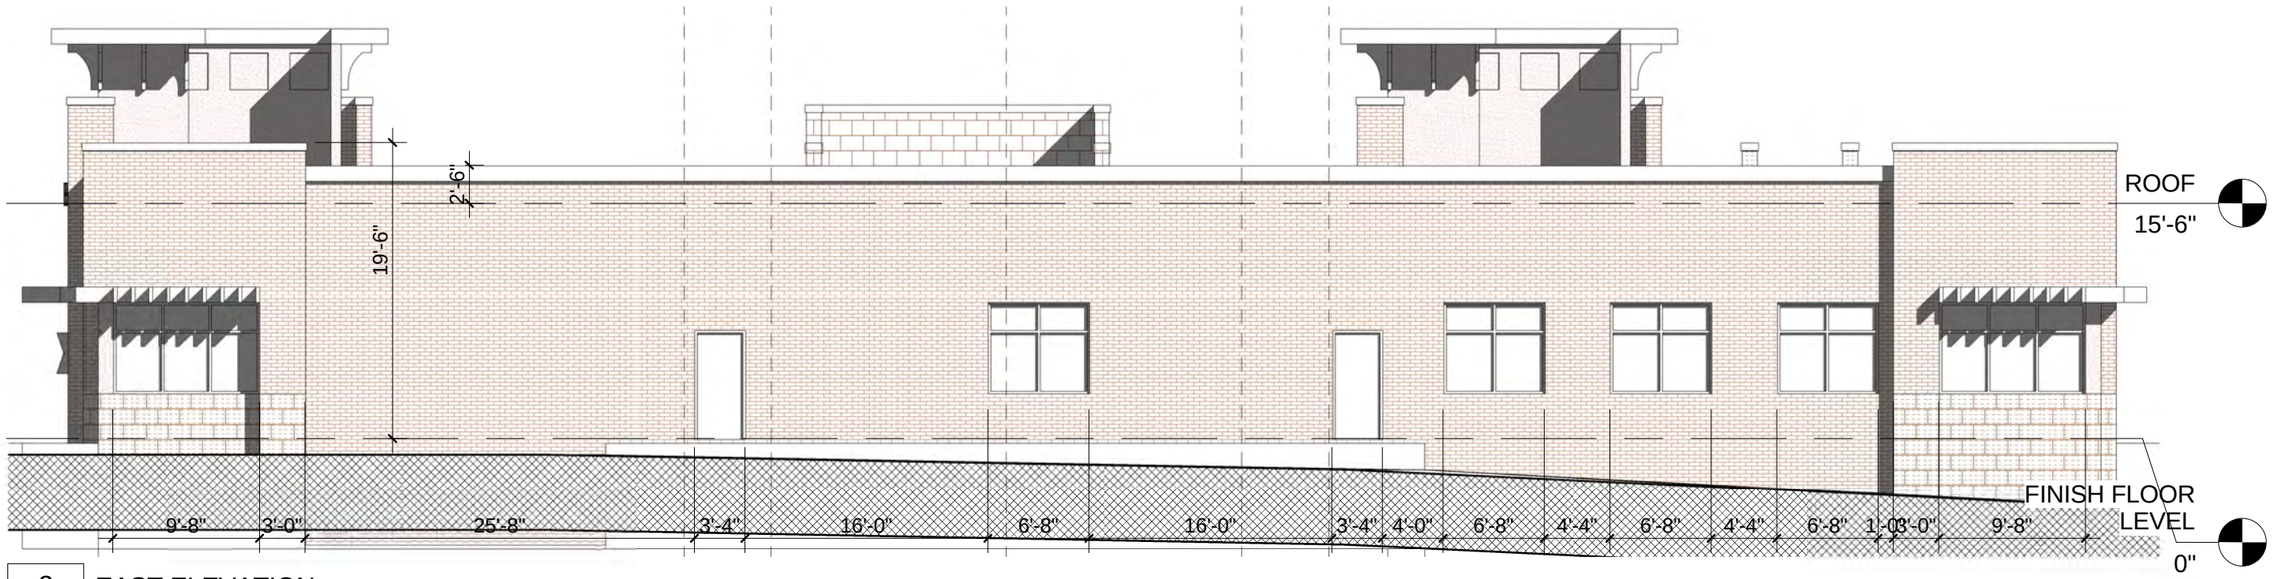

3 EAST ELEVATION
A2.2 1" = 10'-0"

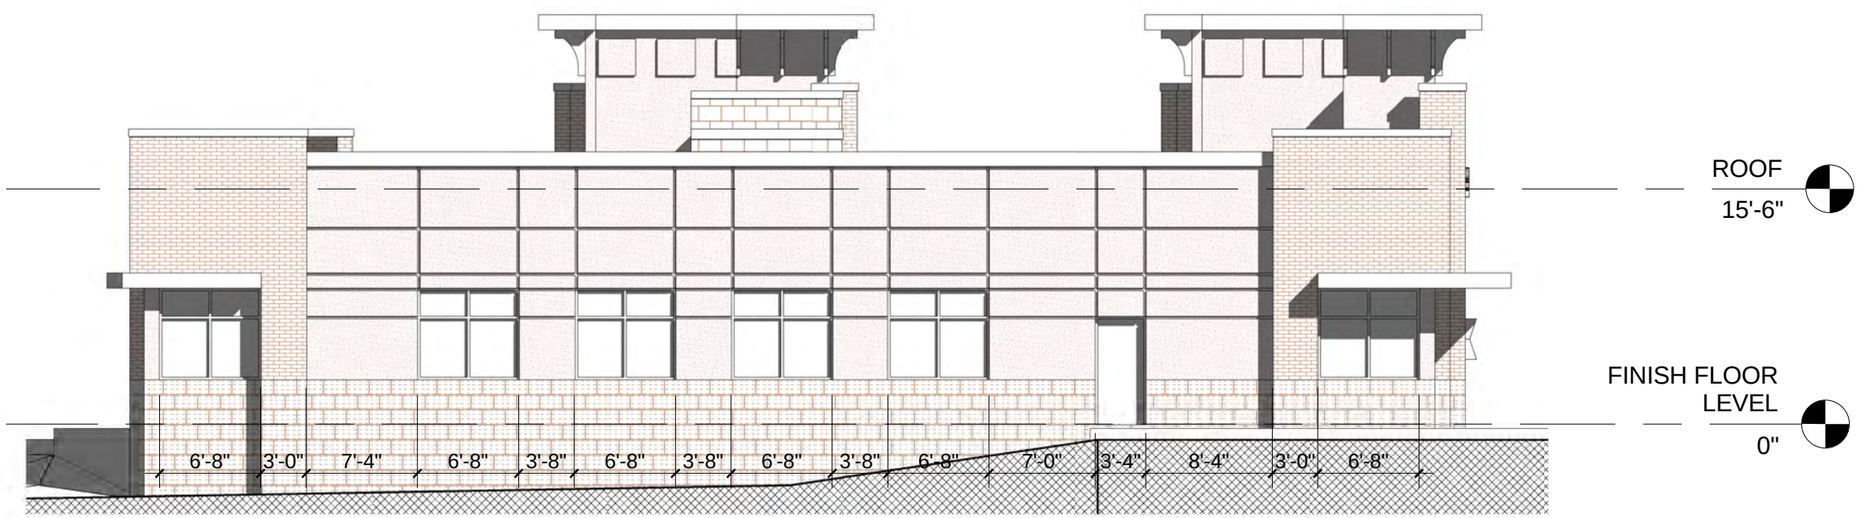

4 NORTH ELEVATION
A2.2 1" = 10'-0"

A. L. Post, Inc.
11301 Decimal Drive
Louisville, KY 40299
tel. 502.266.5060

Date:	07-08-2016
Drawn by:	A.S.
Checked by:	L.P.

Smiles at Murphy

MURPHY, TX

A2.2

FINSHES		
BRICK	644 SF	22.47%
STONE	318 SF	11.10%
STONE SMOOTH	256 SF	8.93%
STUCCO	699 SF	24.39%
CONCRETE	259 SF	9.04%
GLASS	690 SF	24.08%
TOTAL	2866 SF	

1 A2.3 WEST ELEVATION
3/32" = 1'-0"

FINSHES		
BRICK	678 SF	34.95%
STONE	188 SF	9.69%
STUCCO	407 SF	20.98%
CONCRETE	176 SF	9.07%
GLASS	491 SF	25.31%
TOTAL	1940 SF	

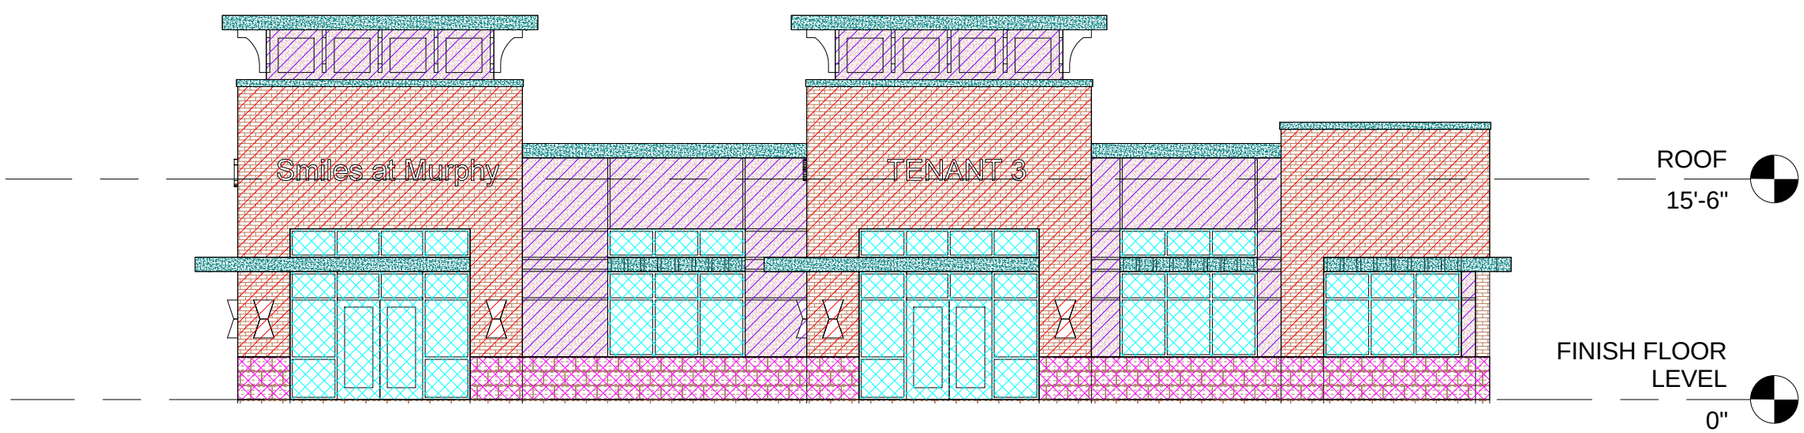

2 A2.3 SOUTH ELEVATION
3/32" = 1'-0"

A. L. Post, Inc.
11301 Decimal Drive
Louisville, KY 40299
tel. 502.266.5060

Date:	07-08-2016
Drawn by:	A.S.
Checked by:	L.P.

Smiles at Murphy

MURPHY, TX

A2.3

FINSHES		
BRICK	1877 SF	76.93%
STONE	82 SF	3.36%
STUCCO	12 SF	0.49%
CONCRETE	145 SF	5.94%
GLASS	324 SF	13.28%
TOTAL	2440 SF	

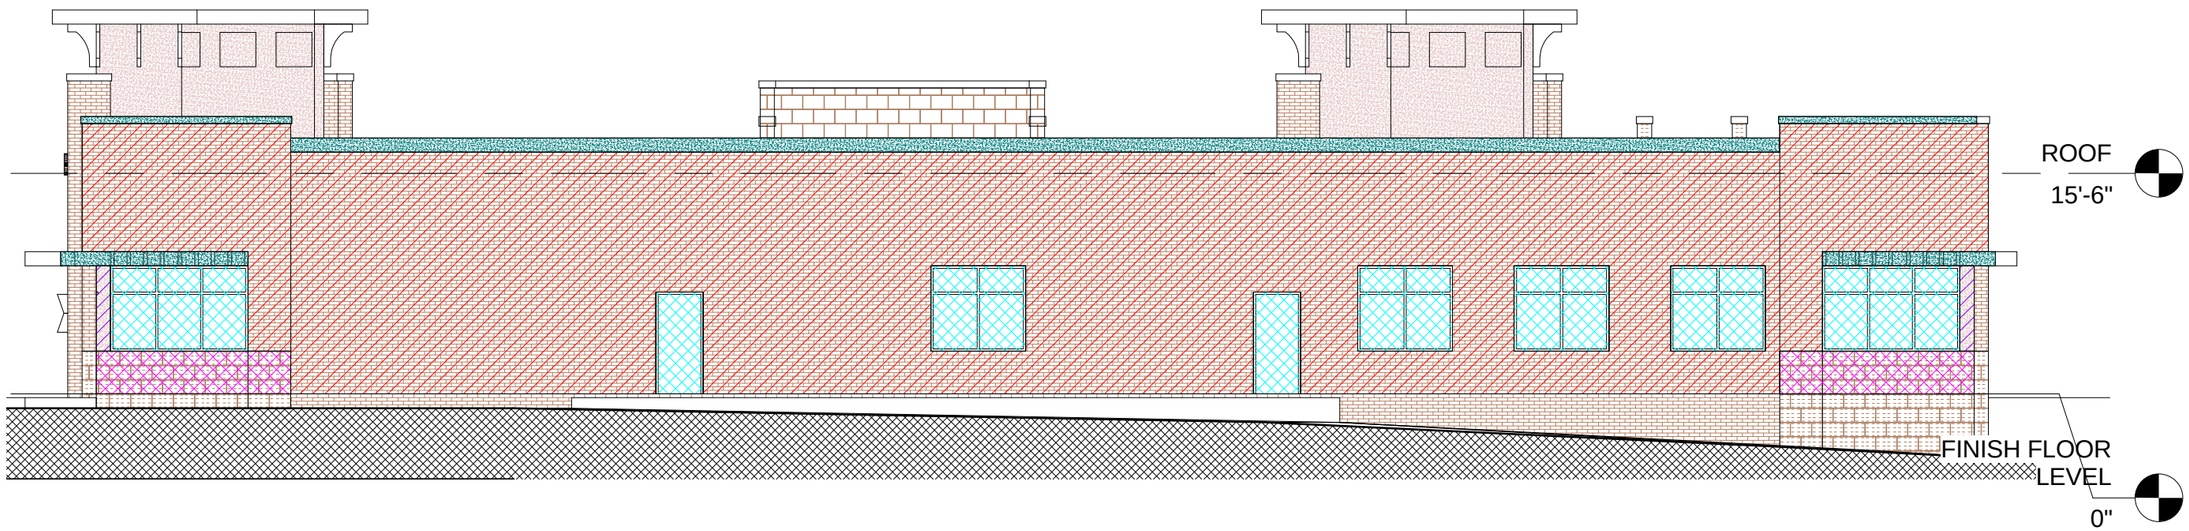

3 A2.4 EAST ELEVATION
3/32" = 1'-0"

FINSHES		
BRICK	252 SF	15.85%
STONE	254 SF	15.97%
STUCCO	723 SF	45.47%
CONCRETE	97 SF	6.10%
GLASS	264 SF	16.60%
TOTAL	1590 SF	

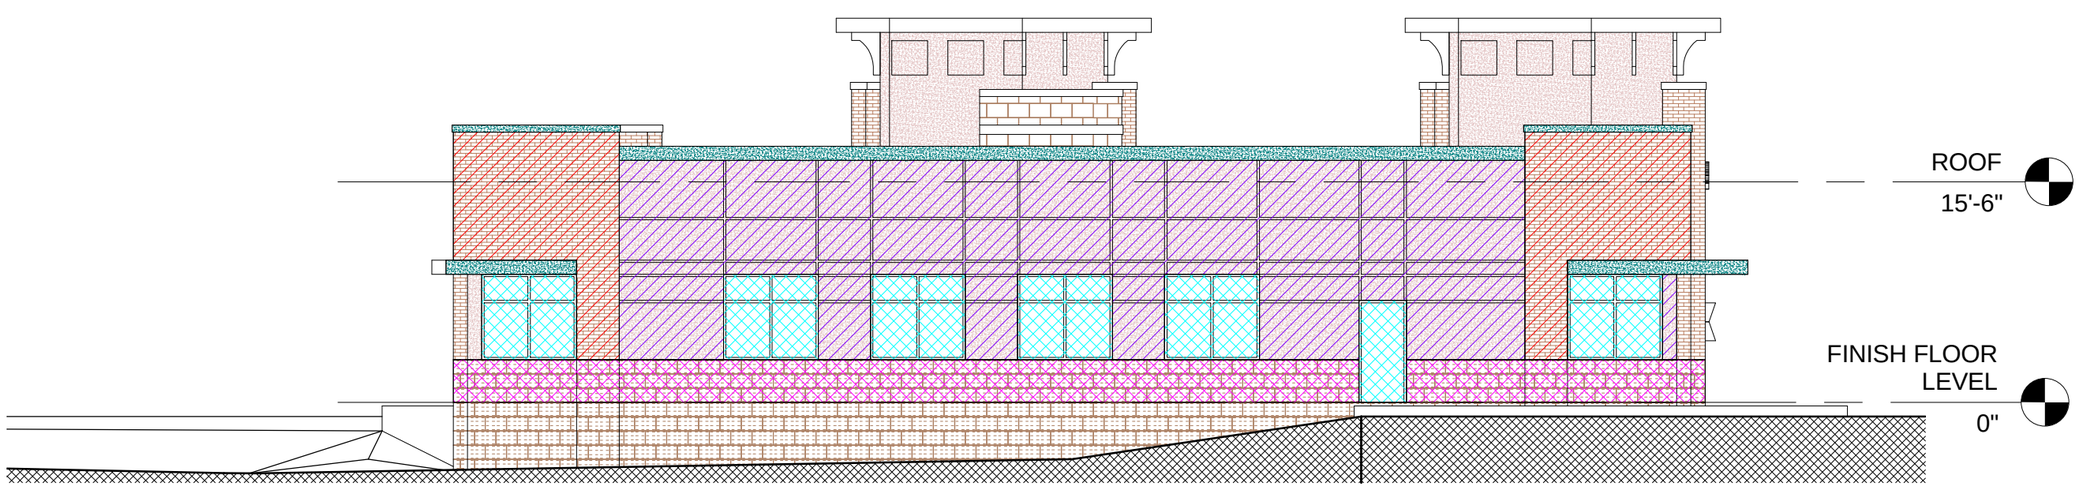

4 A2.4 NORTH ELEVATION
3/32" = 1'-0"

A. L. Post, Inc.
11301 Decimal Drive
Louisville, KY 40299
tel. 502.266.5060

Date:	07-08-2016
Drawn by:	A.S.
Checked by:	L.P.

Smiles at Murphy

MURPHY, TX

A2.4

1	WEST ELEVATION
C1.5	1" = 10'-0"

2	SOUTH ELEVATION
C1.5	1" = 10'-0"

A. L. Post, Inc.
11301 Decimal Drive
Louisville, KY 40299
tel. 502.266.5060

Date:	07-08-2016
Drawn by:	**A.S.**
Checked by:	**L.P.**

Smiles at Murphy

MURPHY, TX

C1.5

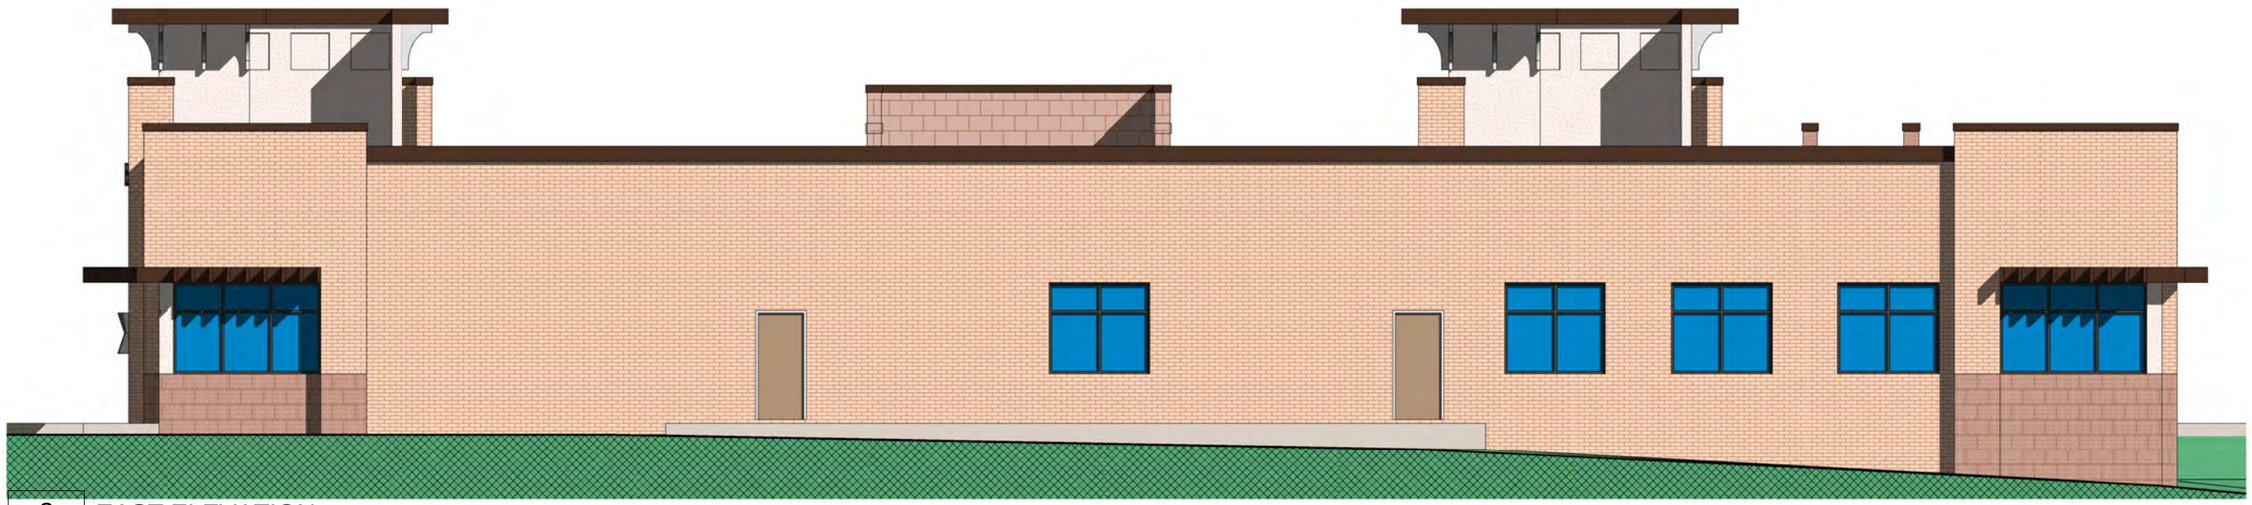

3 EAST ELEVATION
C1.6 1" = 10'-0"

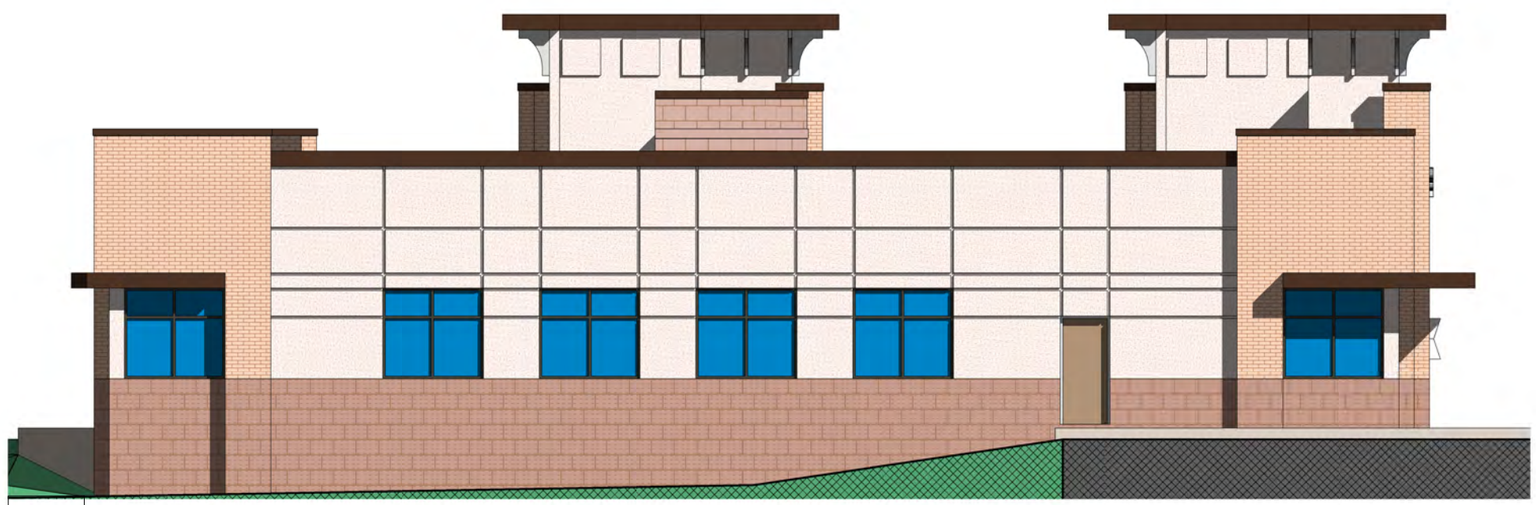

4 NORTH ELEVATION
C1.6 1" = 10'-0"

A. L. Post, Inc.
11301 Decimal Drive
Louisville, KY 40299
tel. 502.266.5060

Date:	07-08-2016
Drawn by:	**A.S.**
Checked by:	**L.P.**

Smiles at Murphy

MURPHY, TX

C1.6