PLANTING SCHEDULE (LARGE TREES)

SYMBOL		QUANTITY	COMMON NAME	BOTANICAL NAME	SIZE/ CAL.	HEIGHT	SPACING
	CE QTY	3	CEDAR ELM	Ulmus Crassifolia	3"	10' MIN.	AS-SHOWN' MIN
	RB QTY	9	RED BUD	Cercis	3"	10' MIN.	AS-SHOWN' MIN
	RO QTY	4	SHUMARD RED OAK	Querus shumardii	4"	8' MIN.	AS-SHOWN' MIN

TOTAL LARGE TREE CALIPER TO BE PLANTED = 135 INCHES

NOTE:
THERE IS NO EXISTING PROTECTED TREE ON THE SITE.

PLANTING SCHEDULE (SHRUBS)

SYMBOL		QUANTITY	COMMON NAME	BOTANICAL NAME	SIZE/ CAL.	HEIGHT	SPACING
	IH QTY	145	INDIAN HAWTHORN	Raphiolepsis indica	5 GAL.	24"	3' O.C
	BR QTY	129	BARBERRY	Barberry spp	5 GAL.	24"	3' O.C

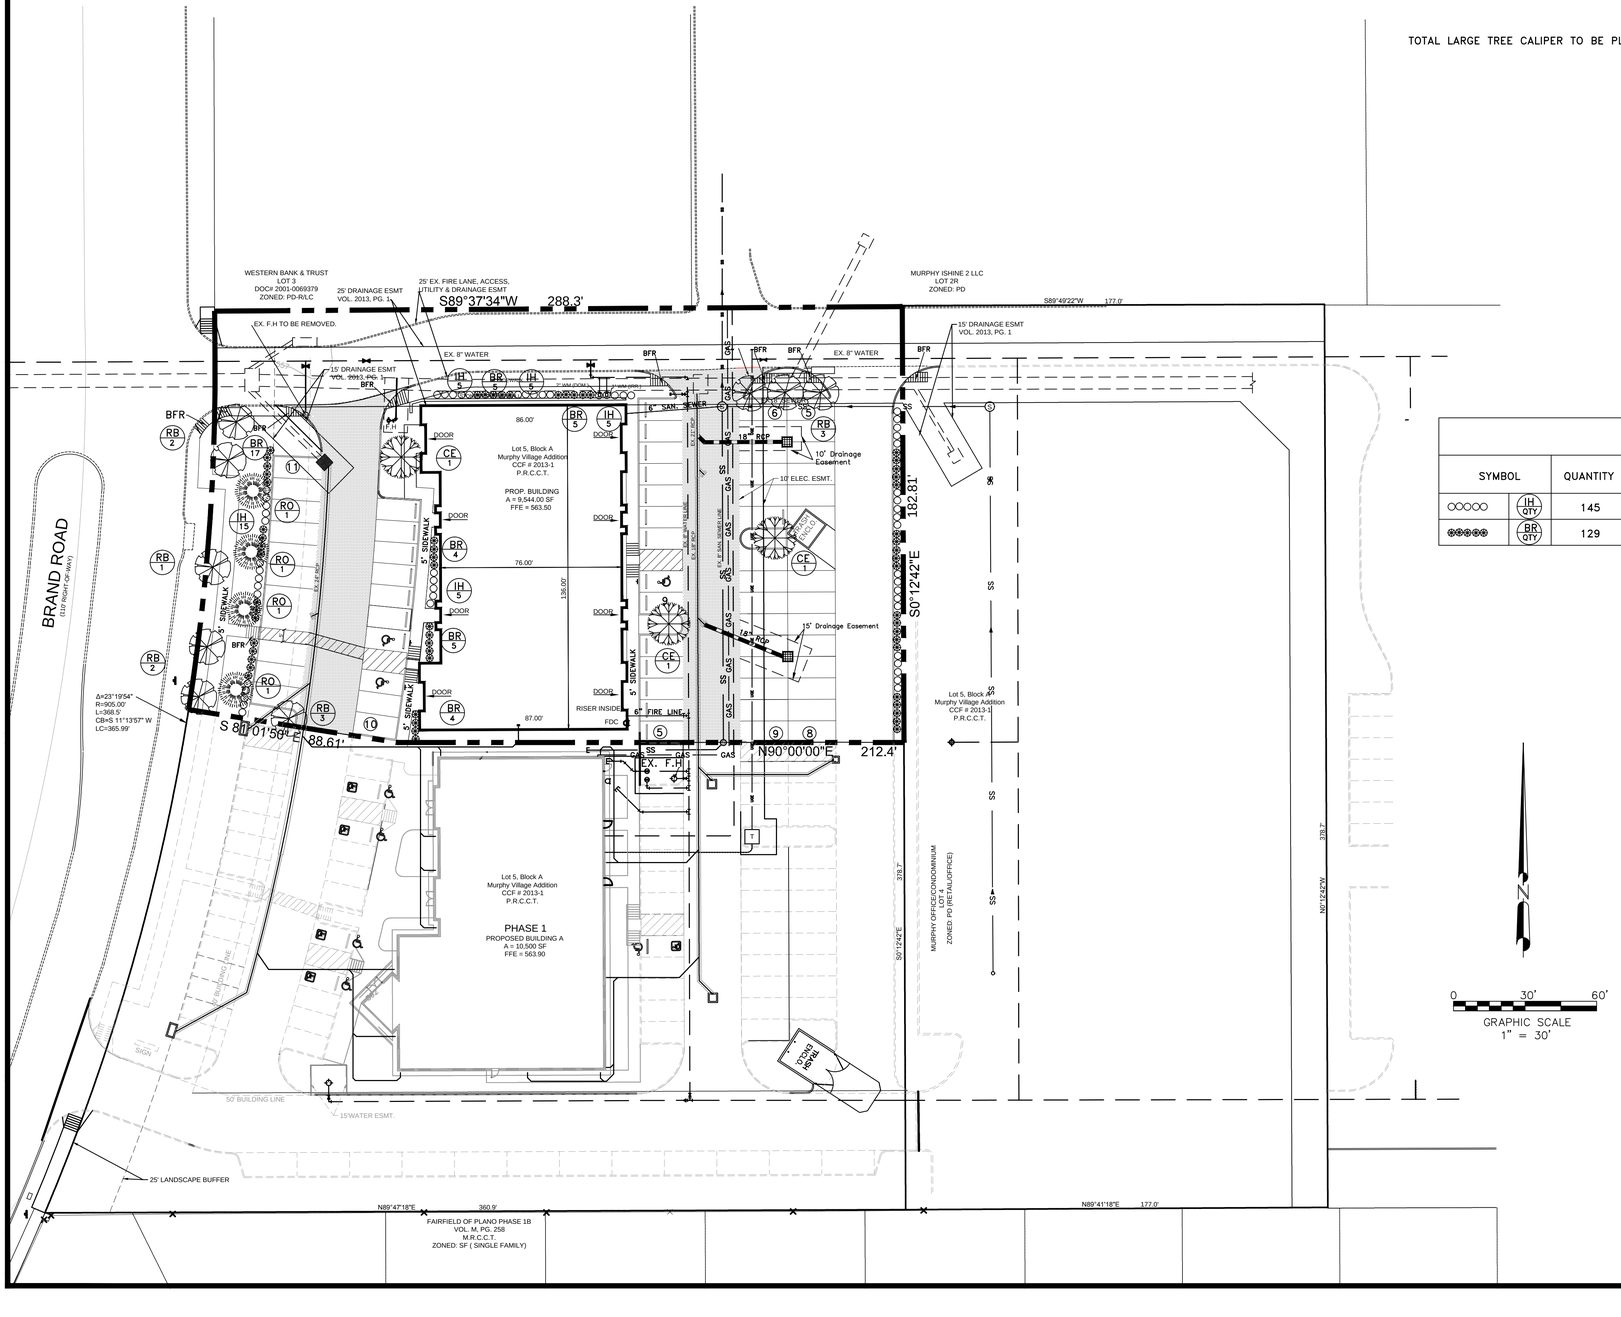

MURPHY OFFICE / MEDICAL ADDITION

LOT 5, BLOCK "A" MURPHY VILLAGE ADDITION, C.C.F. # 2013-1, P.R.C.C.T.
MURPHY, TEXAS 75094

JAHVANI CONSULTING ENGINEERS, INC.
TBPE REGISTRATION NO. F-10198
2121 N. JOSEY LANE, #100
CARROLLTON, TEXAS 75006
TEL. (214) 718-9469
jahvani@hotmail.com

REVISIONS DATE

SEAL

STATE OF TEXAS
HOUSHANG JAHVANI
72242
REGISTERED
PROFESSIONAL ENGINEER
10/03/2017

DWG. TITLE:
LANDSCAPE PLAN

DRAWN BY: HJ
SCALE: 1" = 30'

DATE 10-03-2017

C11
SHEET NUMBER